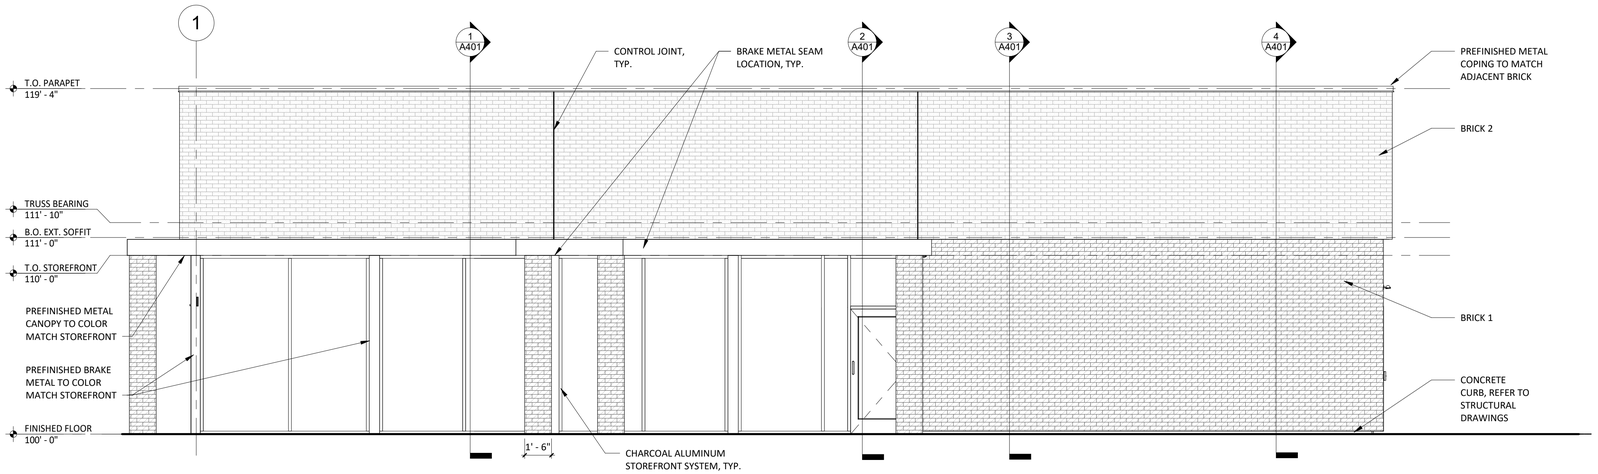

2 A300 **EXT ELEV - EAST**
1/4" = 1'-0"

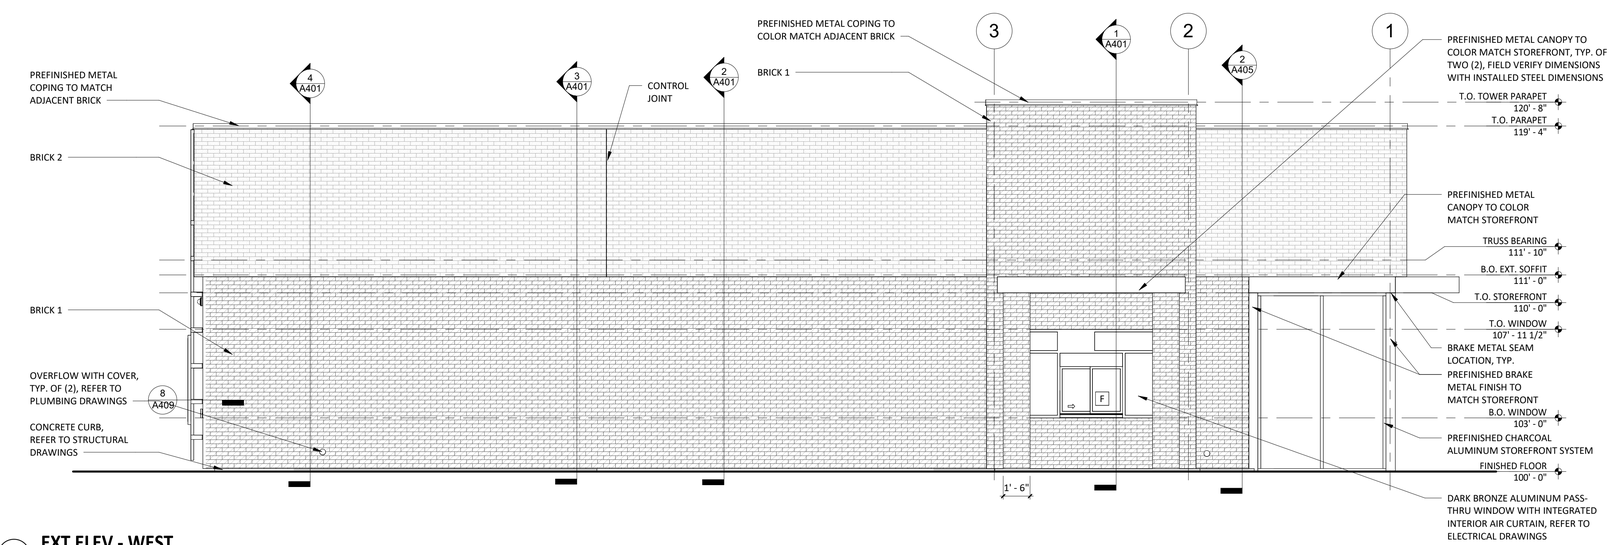

4 A300 **EXT ELEV - WEST**
1/4" = 1'-0"

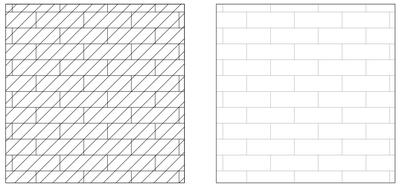

BRICK 1 BRICK 2

Consultant:

PRELIMINARY
NOT TO BE USED FOR REGULATORY APPROVAL, PRERMITTING, OR CONSTRUCTION

FRANZ architects
(817) 737-9822
www.Franzarchitects.com
7808 Benbrook Parkway
Benbrook, Texas 76126

SHELL BUILDING - CHIPOTLE
TBD JUSTIN RD. LEWISVILLE, TX 75067

Issue Record:

Revisions:

Drawn: JB
Checked: TI

Project No. 25023

Contents:

EXTERIOR ELEVATIONS

A300

© 2025 COPYRIGHT

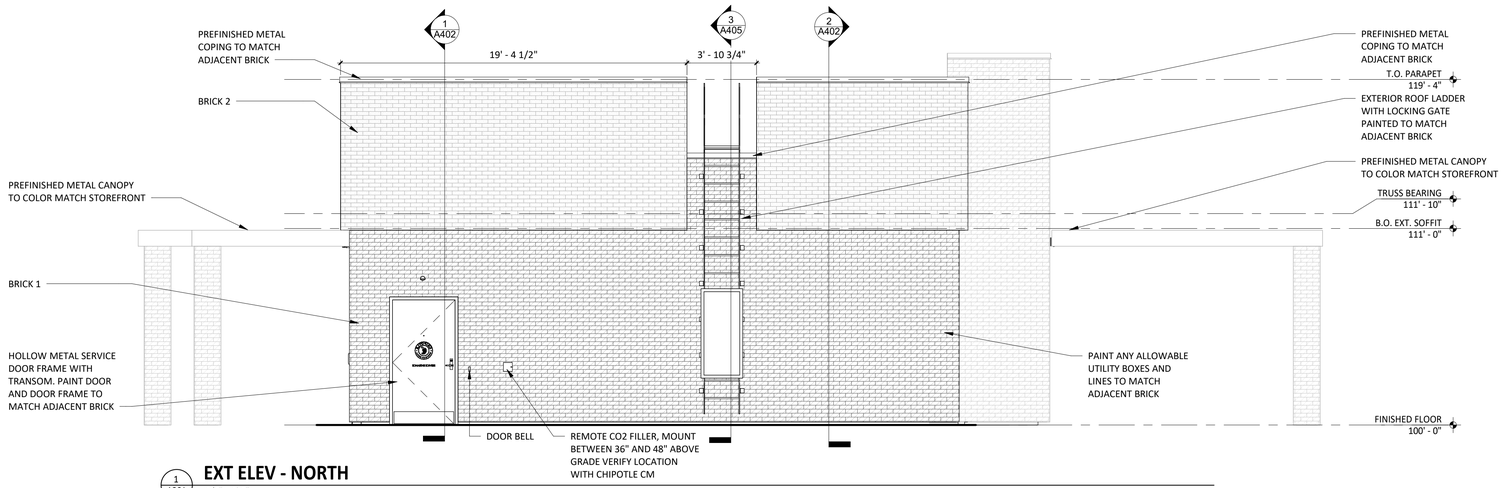

1 A301 **EXT ELEV - NORTH**
1/4" = 1'-0"

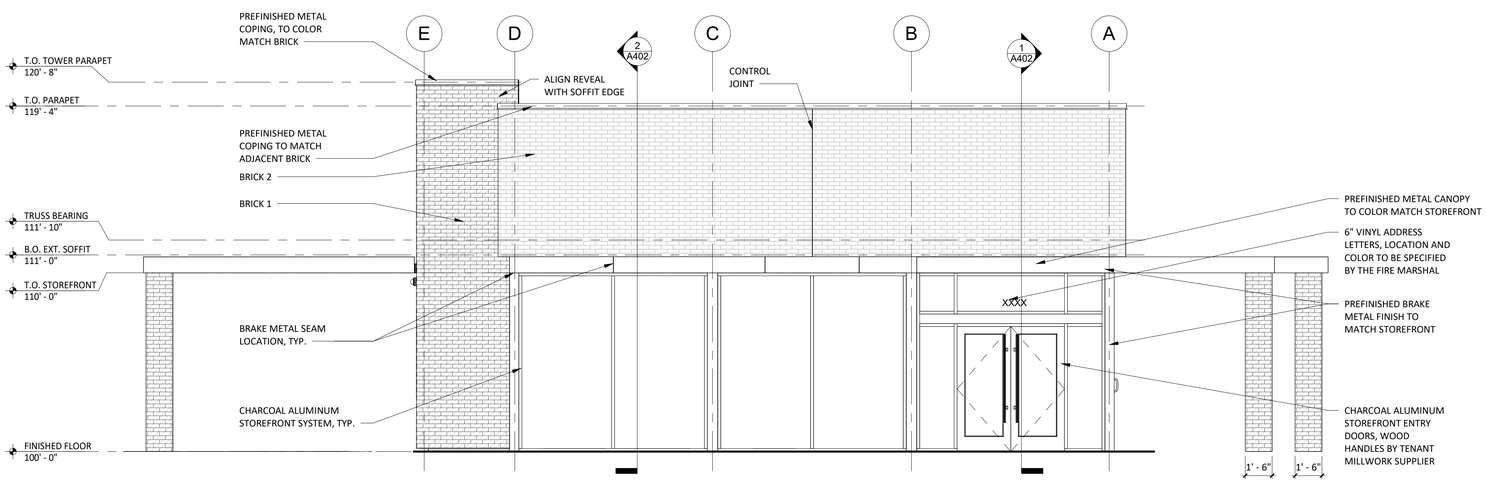

3 A301 **EXT ELEV - SOUTH**
1/4" = 1'-0"

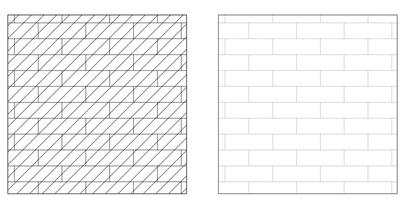

BRICK 1 BRICK 2

Consultant:

PRELIMINARY
NOT TO BE USED FOR REGULATORY APPROVAL, PRERMITTING, OR CONSTRUCTION

FRANZ architects
(817) 737-9822
www.franzarchitects.com
7808 Benbrook Parkway
Benbrook, Texas 76126

SHELL BUILDING - CHIPOTLE
TBD JUSTIN RD. LEWISVILLE, TX 75067

Issue Record:

Revisions:

Drawn: JB
Checked: TI

Project No. 25023

Contents:

EXTERIOR ELEVATIONS

A301

© 2025 COPYRIGHT