SITE PLAN NOTES
TYPICAL SITE PLAN NOTES HERE..

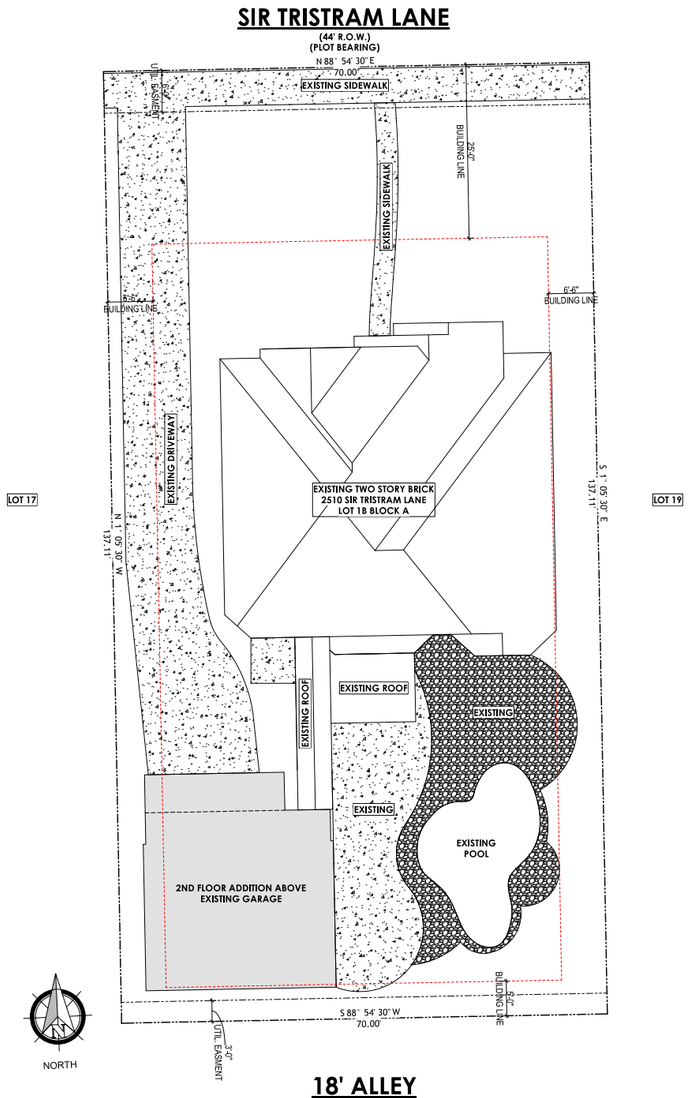

© 2024 MILLERCAD

MCAD

MILLERCAD
CUSTOM HOME DESIGNS
469.323.6368
millercad@att.net
Design / Site Plans / Remodels
3D Renderings / & Brochures

MillerCAD assumes no liability for any structure built from these plans. Before construction, The purchaser, builder, or contractor must verify all dimensions, verify compliance with all building codes, and incorporate site conditions. Only a qualified designer, architect, or structural engineer should be permitted to alter these plans, with written release of MillerCAD

PROJECT INFO

Project Name:
SCIALO

Project Address:
2510 SIR TRISTRAM LANE
LEWISVILLE, TX
LOT 18, BLK A

PROJECT STATUS

#	Description	Date
1	Construction Drawing	03/10/2025
2	Revised Construction Drawings	04/01/2025
3	Revised Construction Drawings	04/05/2025

SHEET INFO

Drawing Description:
Site Plan

Project Number Project Number

Drawing No.
A-0.10

Scale: 1" = 10'-0"

DATE & TIME STAMP: 4/5/2025 7:54:44 PM