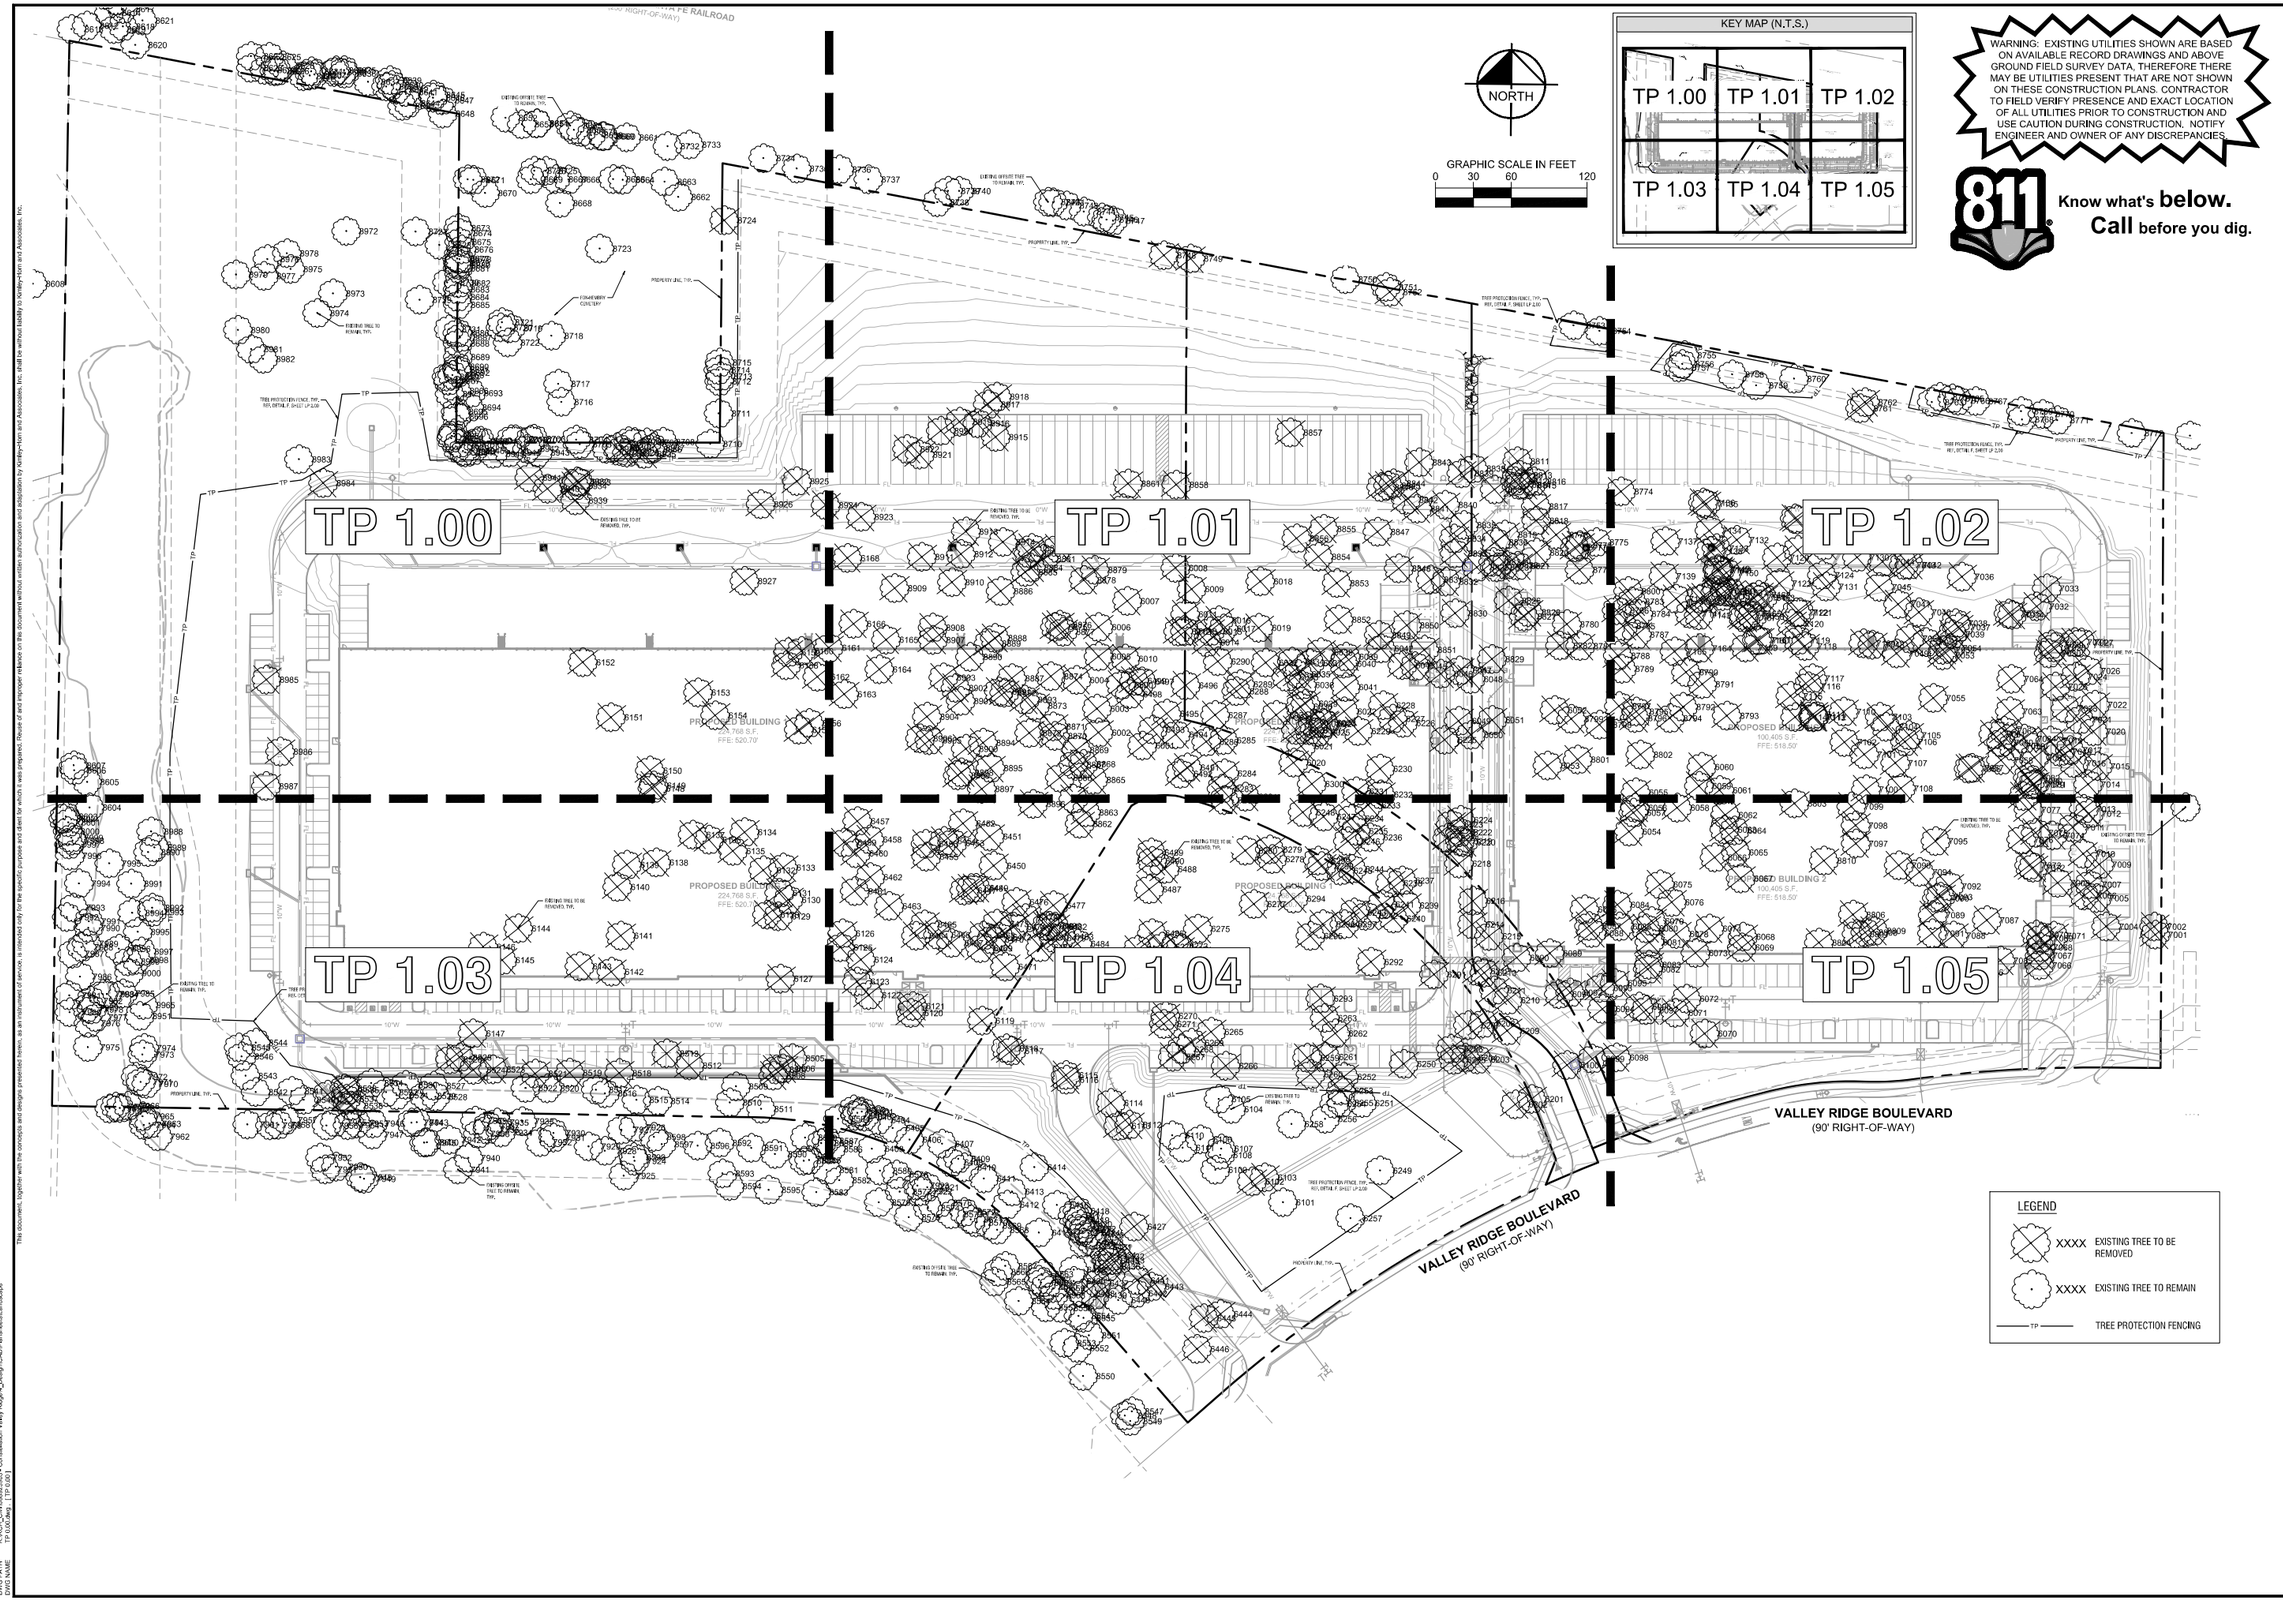

WARNING: EXISTING UTILITIES SHOWN ARE BASED ON AVAILABLE RECORD DRAWINGS AND ABOVE GROUND FIELD SURVEY DATA. THEREFORE THERE MAY BE UTILITIES PRESENT THAT ARE NOT SHOWN ON THESE CONSTRUCTION PLANS. CONTRACTOR TO FIELD VERIFY PRESENCE AND EXACT LOCATION OF ALL UTILITIES PRIOR TO CONSTRUCTION AND USE CAUTION DURING CONSTRUCTION. NOTIFY ENGINEER AND OWNER OF ANY DISCREPANCIES.

811 Know what's **below.** **Call** before you dig.

No.	REVISIONS	DATE	BY

Kimley»Horn
2600 N CENTRAL EXPY, SUITE 400
RICHARDSON, TX 75080
PHONE: 972-770-1300 FAX: 972-239-3820
WWW.KIMLEY-HORN.COM TX F-928
© 2025 KIMLEY-HORN AND ASSOCIATES, INC.

PRELIMINARY
FOR REVIEW ONLY
Not for construction or permit purposes.
Kimley»Horn
R.L.A. BLAINE D. MIKULIK
L.A. No. 3486 DATE 02/17/2025

KHA PROJECT 068923903
DATE FEB 2025
SCALE AS SHOWN
DESIGNED BY LC
DRAWN BY NAW
CHECKED BY BDM

PREPARED FOR
CONSTELLATION VALLEY RIDGE
LEWISVILLE, TX
DENTON COUNTY

OVERALL TREE PRESERVATION PLAN

SHEET NUMBER
TP 0.00

This document, together with the concepts and designs presented herein, as an instrument of service, is intended only for the specific purpose and client for which it was prepared. Reuse of and improper reliance on this document without written authorization and adaptation by Kimley-Horn and Associates, Inc. shall be without liability to Kimley-Horn and Associates, Inc.

IMAGES
XREFS
LAYERS USED
PLOTTED BY
DATE/TIME
DWG NAME
FILE SIZE
xRaster : xTree
xRaster : xBody : xTREE_IMAGE
xRaster : xTree
xRaster : xBody : xTREE2DxR : LA
2/17/2025 2:56 PM
CHAVEZ, LINDSEY 2/17/2025 2:56 PM
Z:\Kimley-Horn\Constellation Valley Ridge\4_Design\CAD\Renderings\Landscape
TP 0.00.dwg [TP0001]
36.00 x 24.00 (Inches)

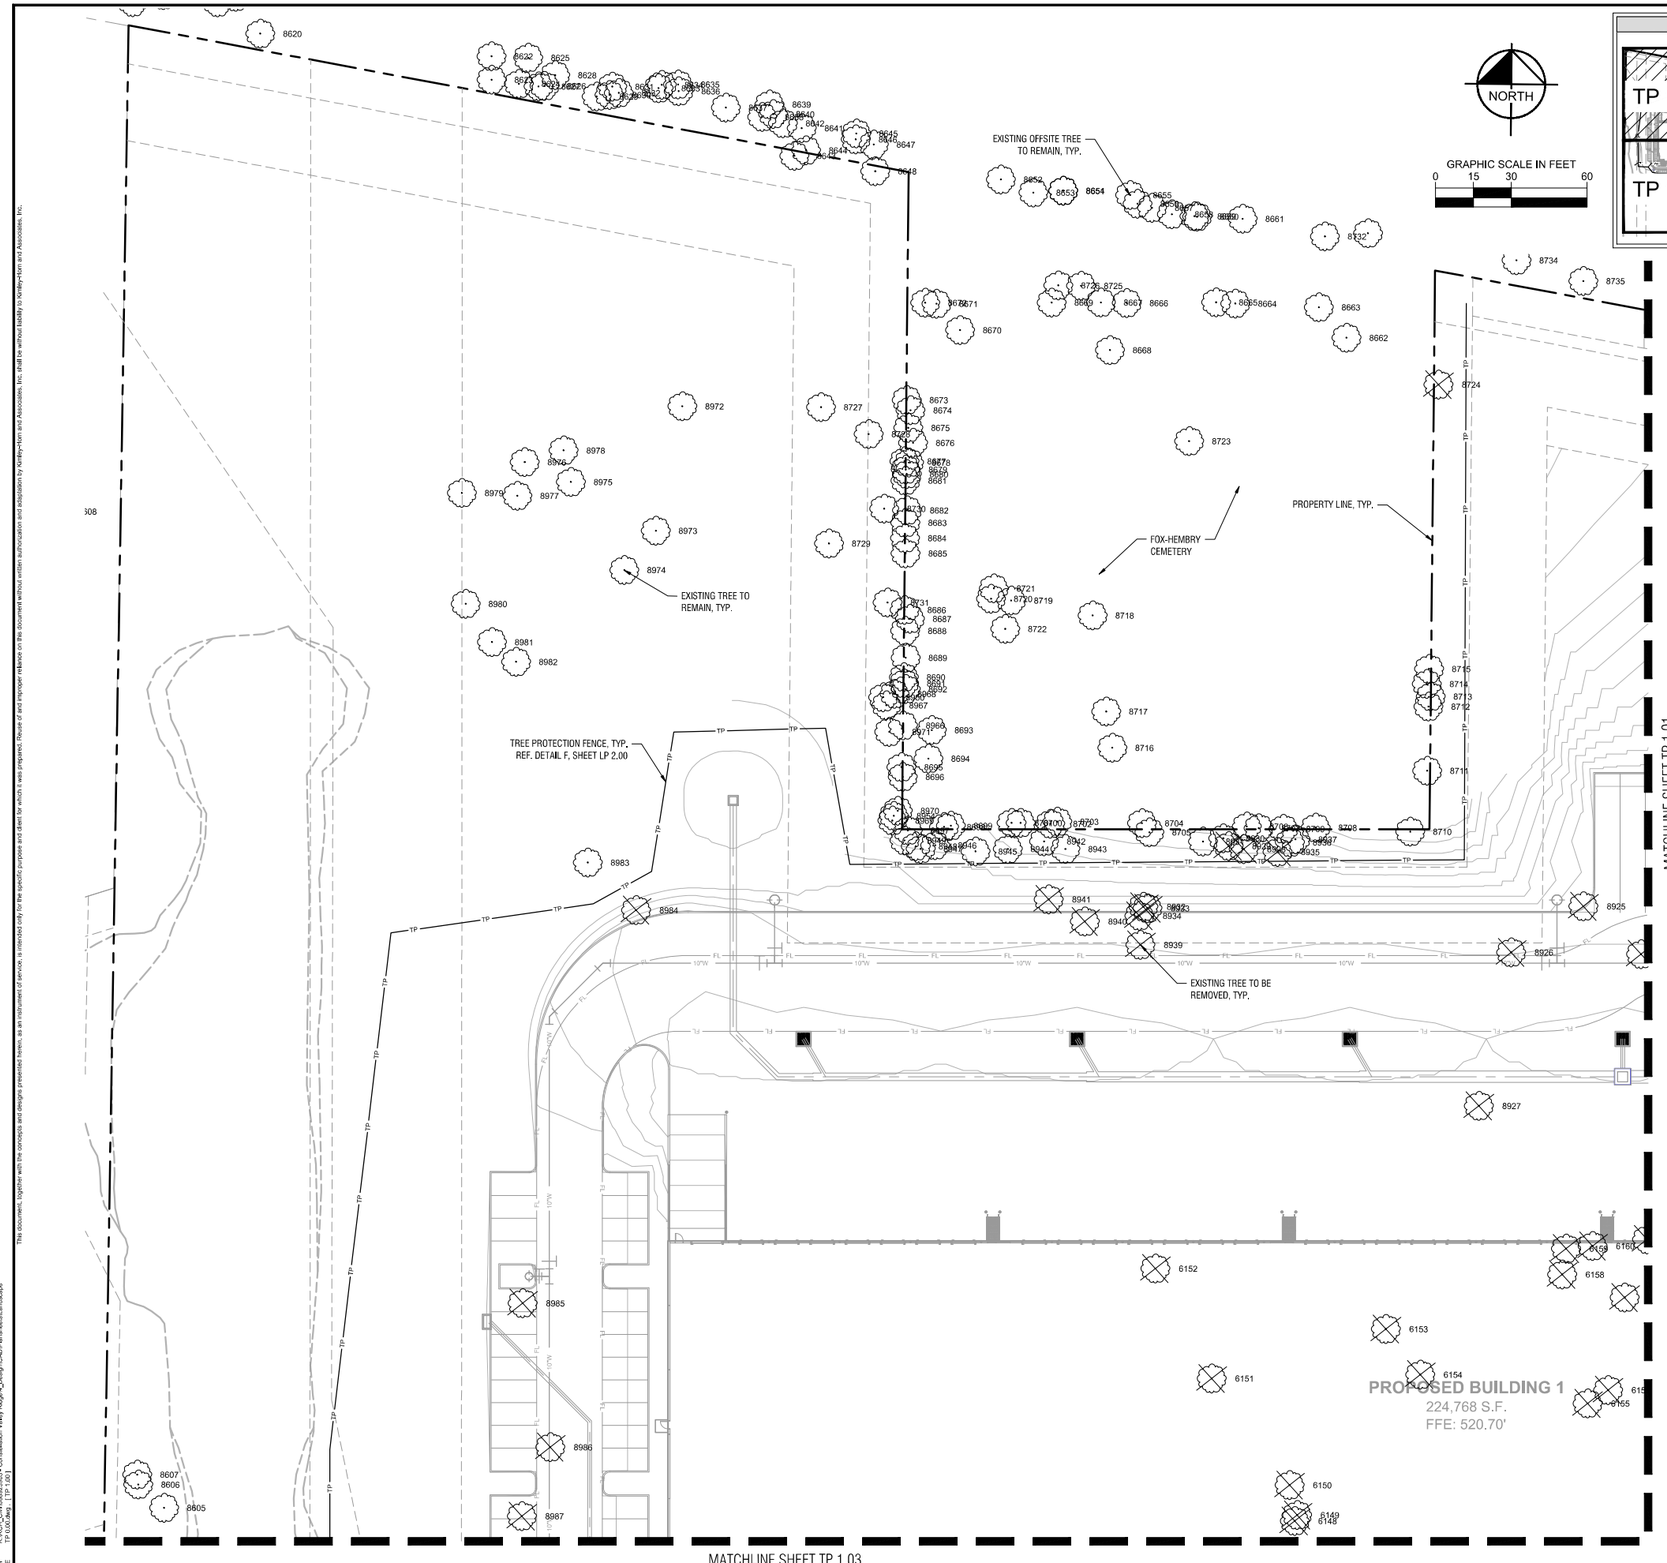

NORTH

GRAPHIC SCALE IN FEET
0 15 30 60

KEY MAP (N.T.S.)

TP 1.00	TP 1.01	TP 1.02
TP 1.03	TP 1.04	TP 1.05

WARNING: EXISTING UTILITIES SHOWN ARE BASED ON AVAILABLE RECORD DRAWINGS AND ABOVE GROUND FIELD SURVEY DATA. THEREFORE THERE MAY BE UTILITIES PRESENT THAT ARE NOT SHOWN ON THESE CONSTRUCTION PLANS. CONTRACTOR TO FIELD VERIFY PRESENCE AND EXACT LOCATION OF ALL UTILITIES PRIOR TO CONSTRUCTION AND USE CAUTION DURING CONSTRUCTION. NOTIFY ENGINEER AND OWNER OF ANY DISCREPANCIES.

811 Know what's **below.** **Call** before you dig.

LEGEND

- XXXX EXISTING TREE TO BE REMOVED
- XXXX EXISTING TREE TO REMAIN
- TP — TREE PROTECTION FENCING

No.	REVISIONS	DATE	BY

Kimley»Horn
2600 N CENTRAL EXPY, SUITE 400
RICHARDSON, TX 75080
PHONE: 972-770-1300 FAX: 972-239-3820
WWW.KIMLEY-HORN.COM TX F-928

© 2025 KIMLEY-HORN AND ASSOCIATES, INC.

PRELIMINARY
FOR REVIEW ONLY
Not for construction or permit purposes.
Kimley»Horn
R.L.A. BLAINE D. MIKULIK
L.A. No. 3486 DATE 02/17/2025

KHA PROJECT 068923903
DATE FEB 2025
SCALE AS SHOWN
DESIGNED BY LC
DRAWN BY NAW
CHECKED BY BDM

PREPARED FOR
CONSTELLATION VALLEY RIDGE
LEWISVILLE, TX
DENTON COUNTY

TREE PRESERVATION PLAN

SHEET NUMBER
TP 1.00

This document, together with the concepts and designs presented herein, as an instrument of service, is intended only for the specific purpose and client for which it was prepared. Reuse of and improper reliance on this document without written authorization and adaptation by Kimley»Horn and Associates, Inc. shall be without liability to Kimley»Horn and Associates, Inc.

xRef : xSite : xSim : xVar : xTB22x34 - LA : xBndy : xTREE_IMAGE : xAerial : xTree
IMAGES
XREFS
LAYERS USED
PLOTTED BY
DWG NAME
P:\Projects_Land\068923903 - Constellation Valley Ridge\4_Design\CAD\Renders\Landscape