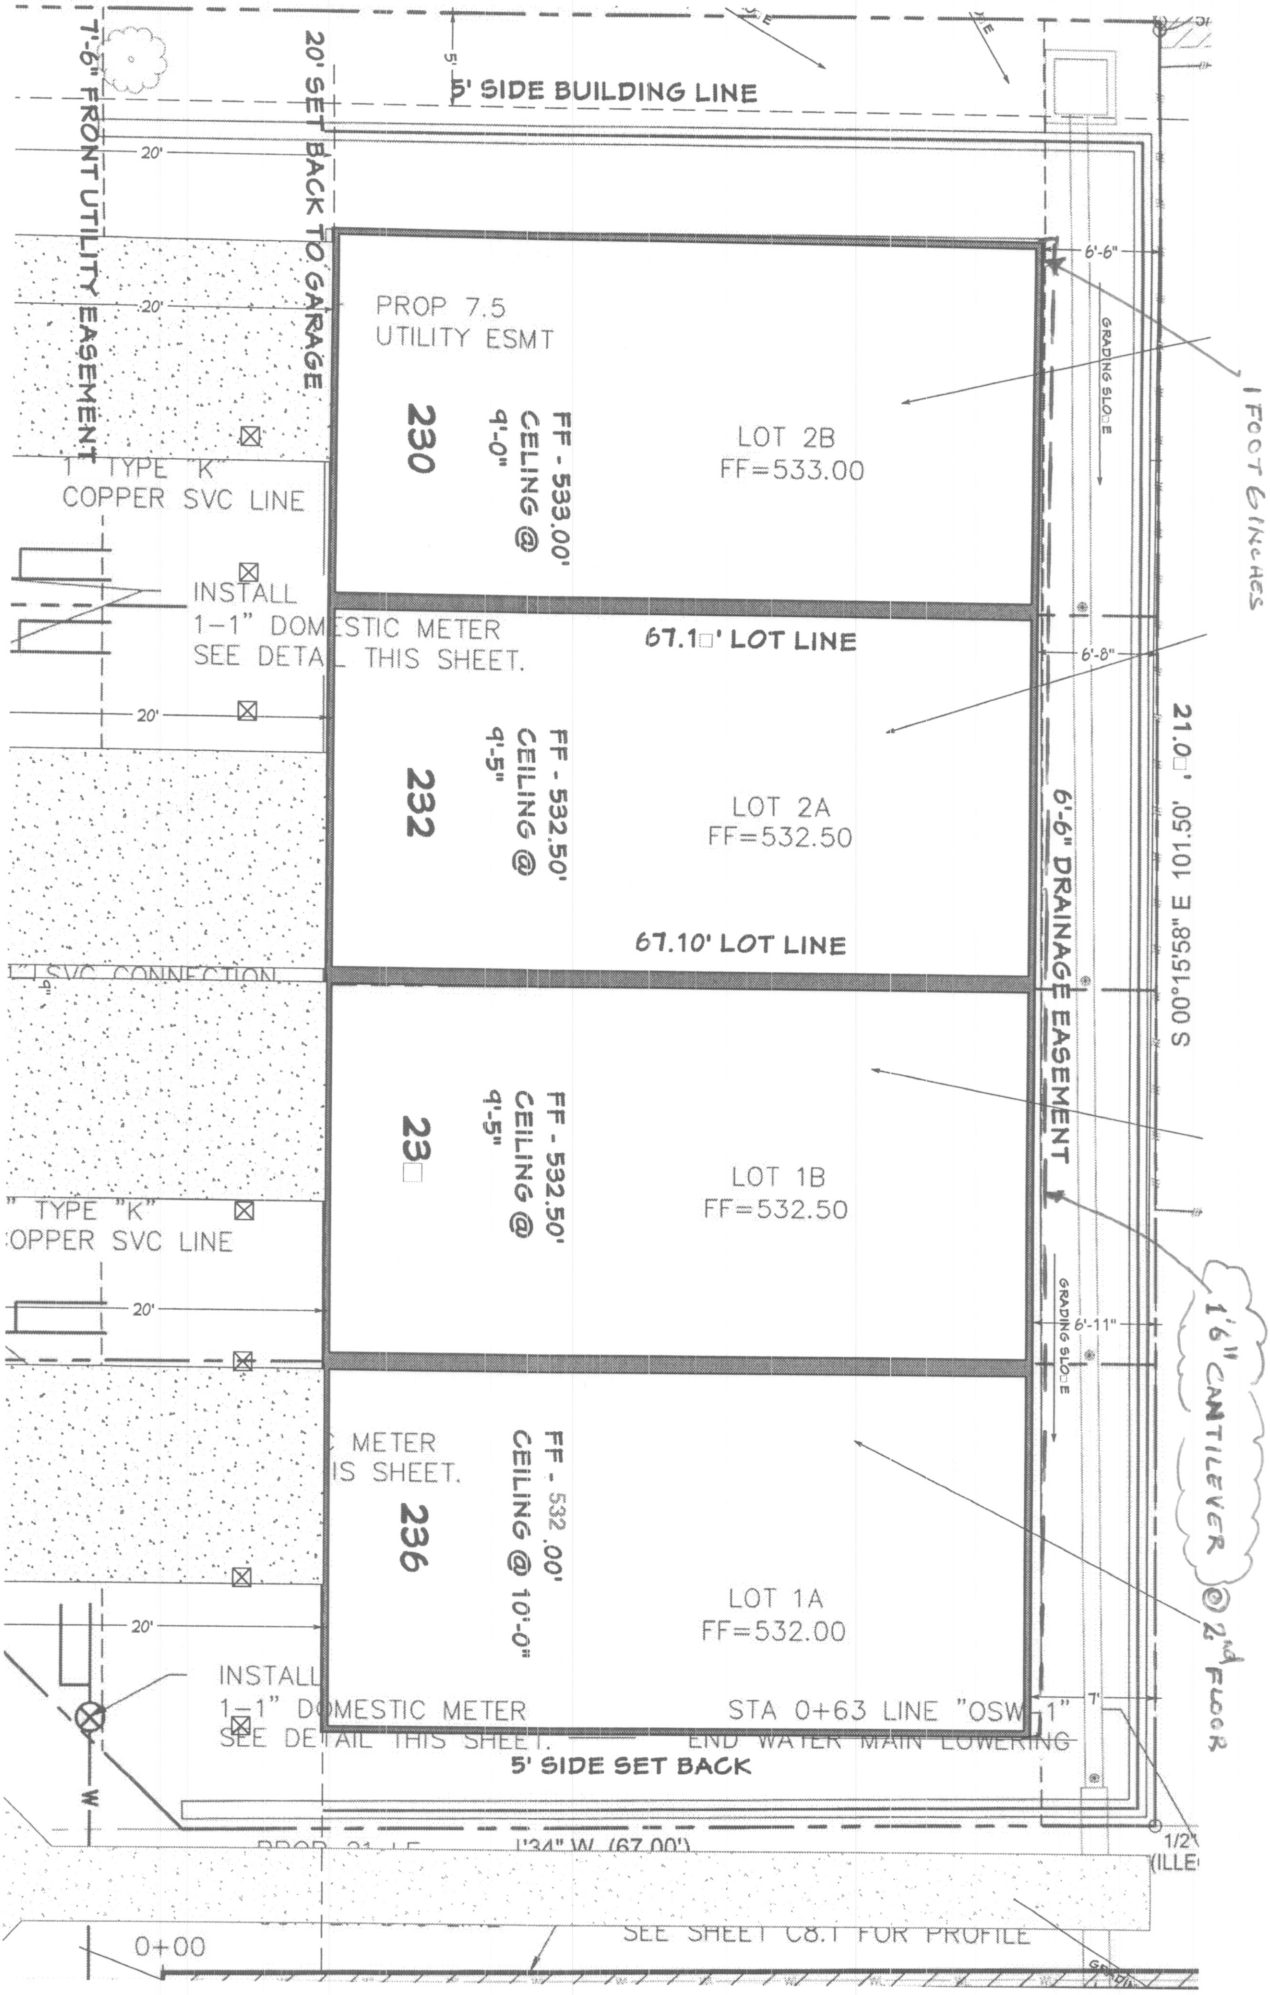
5' SIDE BUILDING LINE
20' SET BACK TO GARAGE
7'-6" FRONT UTILITY EASEMENT
PROP 7.5
UTILITY ESMT
230
FF - 533.00'
CEILING @
9'-0"
LOT 2B
FF=533.00
1 TYPE "K"
COPPER SVC LINE
INSTALL
1-1" DOMESTIC METER
SEE DETAIL THIS SHEET.
67.1□' LOT LINE
232
FF - 532.50'
CEILING @
9'-5"
LOT 2A
FF=532.50
67.10' LOT LINE
SVC CONNECTION
23□
FF - 532.50'
CEILING @
9'-5"
LOT 1B
FF=532.50
TYPE "K"
COPPER SVC LINE
METER
IS SHEET.
236
FF - 532.00'
CEILING @ 10'-0"
LOT 1A
FF=532.00
INSTALL
1-1" DOMESTIC METER
SEE DETAIL THIS SHEET.
STA 0+63 LINE "OSW"
END WATER MAIN LOWERING
5' SIDE SET BACK
6'-6" DRAINAGE EASEMENT
GRADING SLOPE
6'-6"
6'-8"
6'-11"
21.0□' S 00°15'58" E 101.50'
1 FOOT 6 INCHES
1'6" CANTILEVER @ 2nd FLOOR
REQUEST FOR VARIANCE
SEE SHEET C8.1 FOR PROFILE
0+00
20'