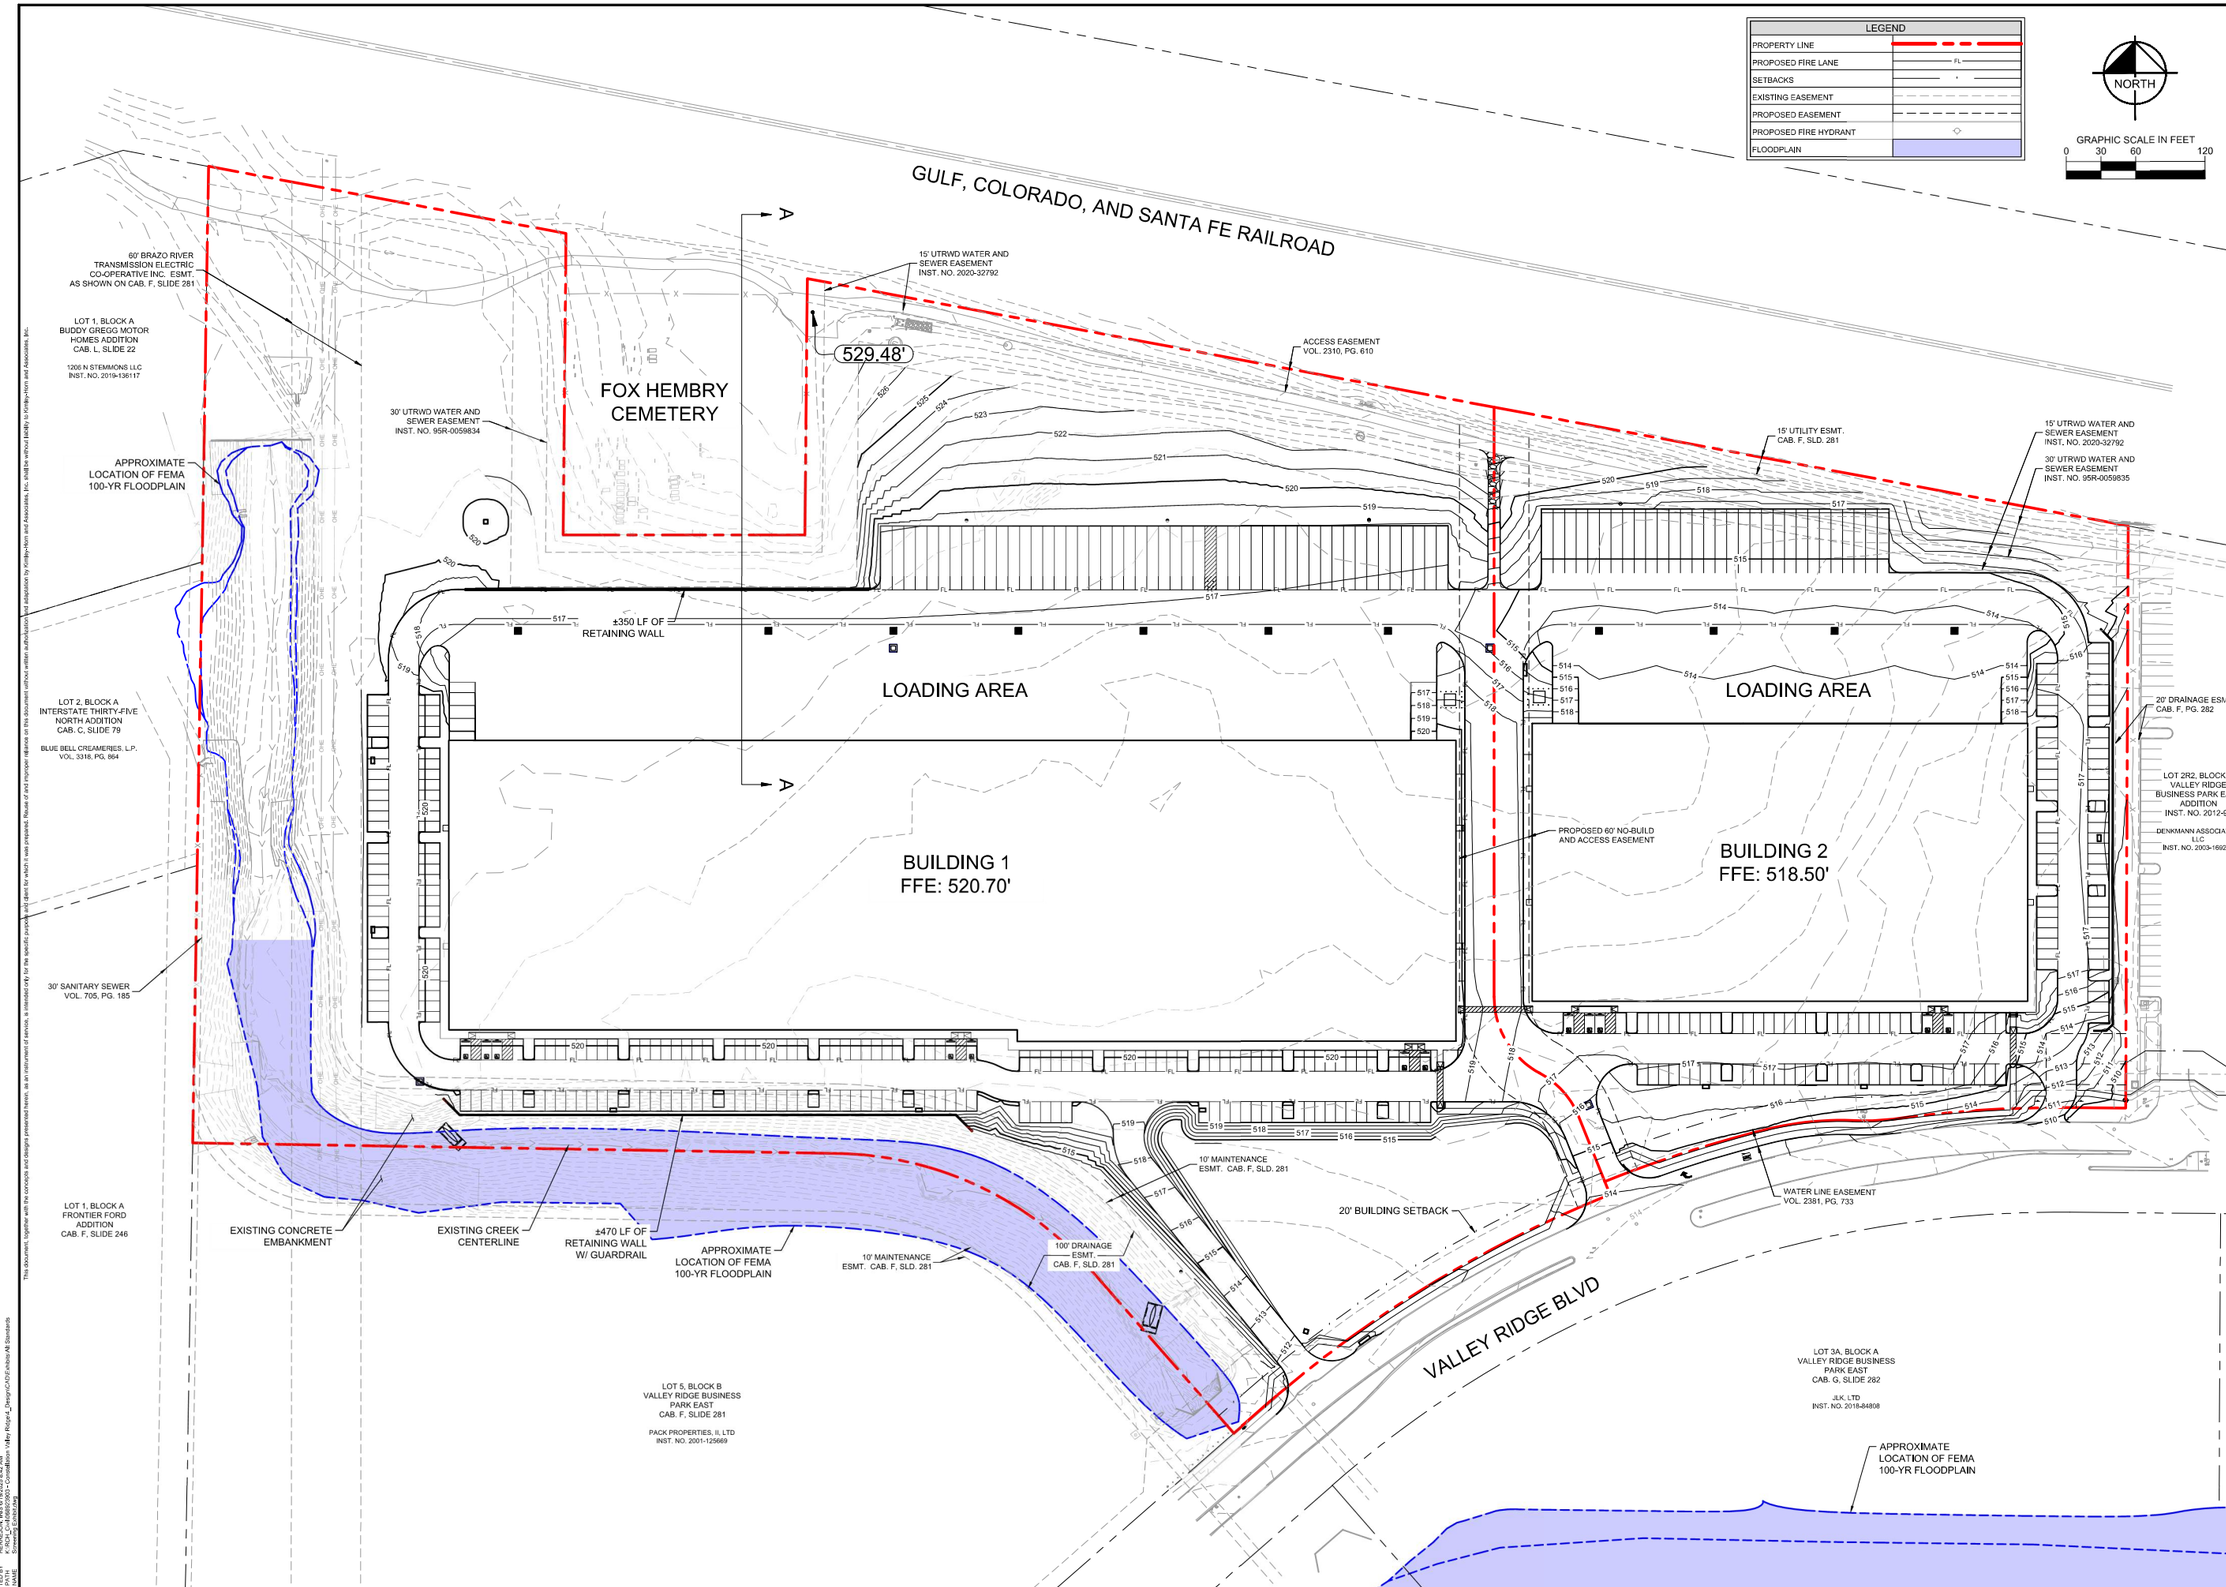

No.	REVISIONS	DATE

Kimley»Horn
2600 N. CENTRAL EXPRESSWAY, SUITE 400
RICHARDSON, TEXAS 75080
PHONE: 214.269.0050
WWW.KIMLEY-HORN.COM TX F-928
© 2025 KIMLEY-HORN AND ASSOCIATES, INC.

KHA PROJECT

DATE	06/19/2025
SCALE	AS SHOWN
DESIGNED BY	PJH
DRAWN BY	IEH
CHECKED BY	PJH

CONSTELLATION VALLEY RIDGE

LEWISVILLE TEXAS

SCREENING EXHIBIT

SHEET NUMBER
EX-1

This document, together with the concepts and designs presented herein, as an instrument of service, is intended only for the specific purpose and client for which it was prepared. Reuse of and improper reliance on this document without written authorization and adaptation by Kimley-Horn and Associates, Inc. shall be without liability to Kimley-Horn and Associates, Inc.

IMAGES:
NAME: ...
LAST SAVED: 6/19/2025 8:42 AM
LAST PLOTTED: 6/19/2025 8:42 AM
DWG PATH: K:\RDA_C\A068629903 - Constellation Valley Ridge_Design\CAD\Exhibits\ AB Standards
DWG NAME: ...

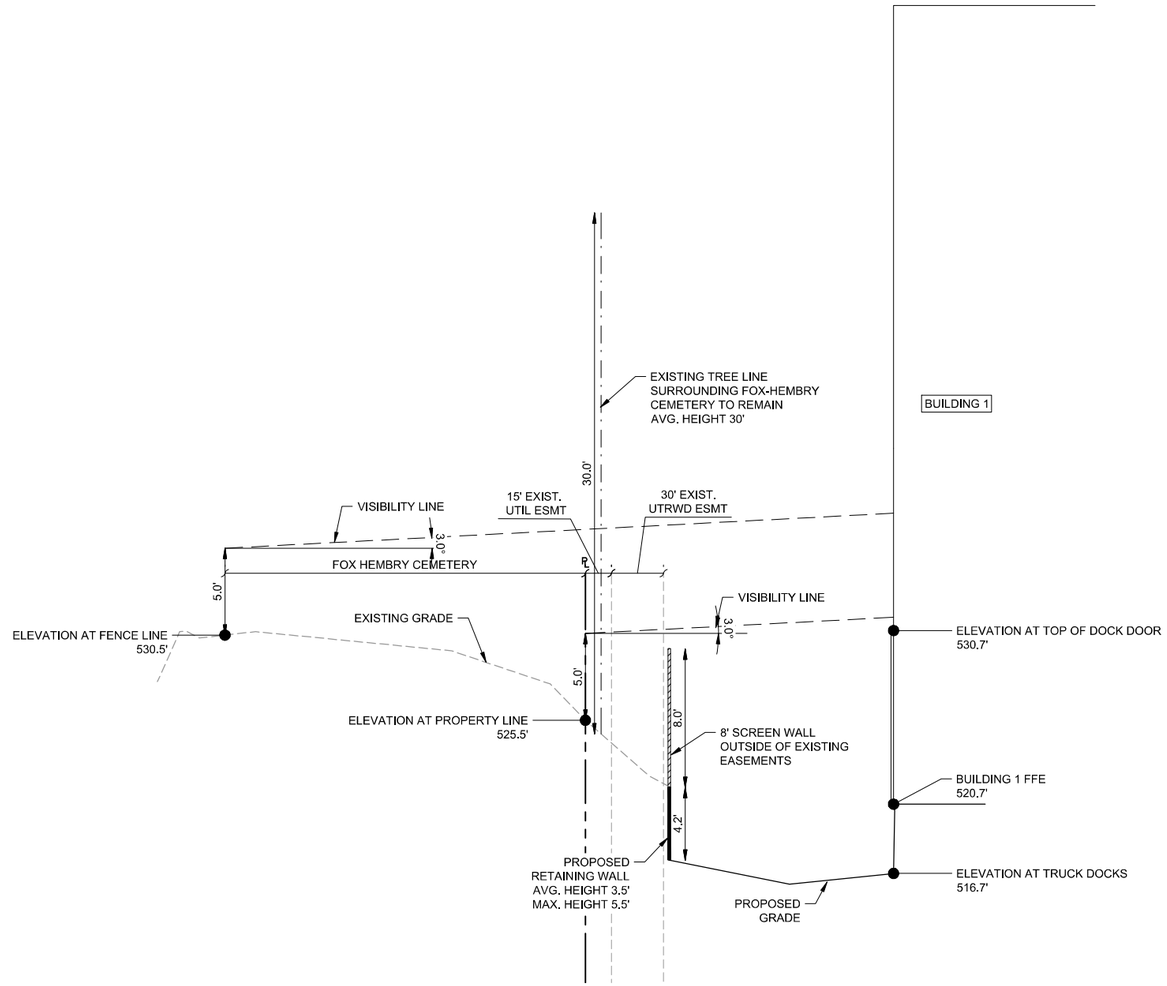

SECTION A-A LOOKING EAST

HORIZONTAL SCALE: 1" = 40'
VERTICAL SCALE: 1" = 4'

This document, together with the concepts and designs presented herein, as an instrument of service, is intended only for the specific purpose and client for which it was prepared. Reuse of and improper reliance on this document without written authorization and adaptation by Kimley-Horn and Associates, Inc. shall be without liability to Kimley-Horn and Associates, Inc.

IMAGES
ATTACHED
LAST SAVED
BY PJH
DWG PATH
DWG NAME

dRedy , .xTB: , xBlk: , xBim: , SHYR HDL, FD PORT, I 1/09/2024 , xPlwe
8/19/2025 8:42 AM
K:\FTW_Civil\068600903--Constellation Valley Ridge_Design\CAD\Arbiso\AB Standards
Screening Exhibit.dwg

No.	REVISIONS	DATE

Kimley»Horn
2600 N. CENTRAL EXPRESSWAY, SUITE 400
PLANO, TEXAS 75075
PHONE: 214-369-9764
WWW.KIMLEY-HORN.COM TX F-928
© 2025 KIMLEY-HORN AND ASSOCIATES, INC.

KHA PROJECT
DATE 06/19/2025
SCALE AS SHOWN
DESIGNED BY PJH
DRAWN BY IEH
CHECKED BY PJH

CONSTELLATION
VALLEY RIDGE

LEWISVILLE TEXAS

SCREENING EXHIBIT

SHEET NUMBER
EX-2