Excerpt from TxDOT IH35E Schematics

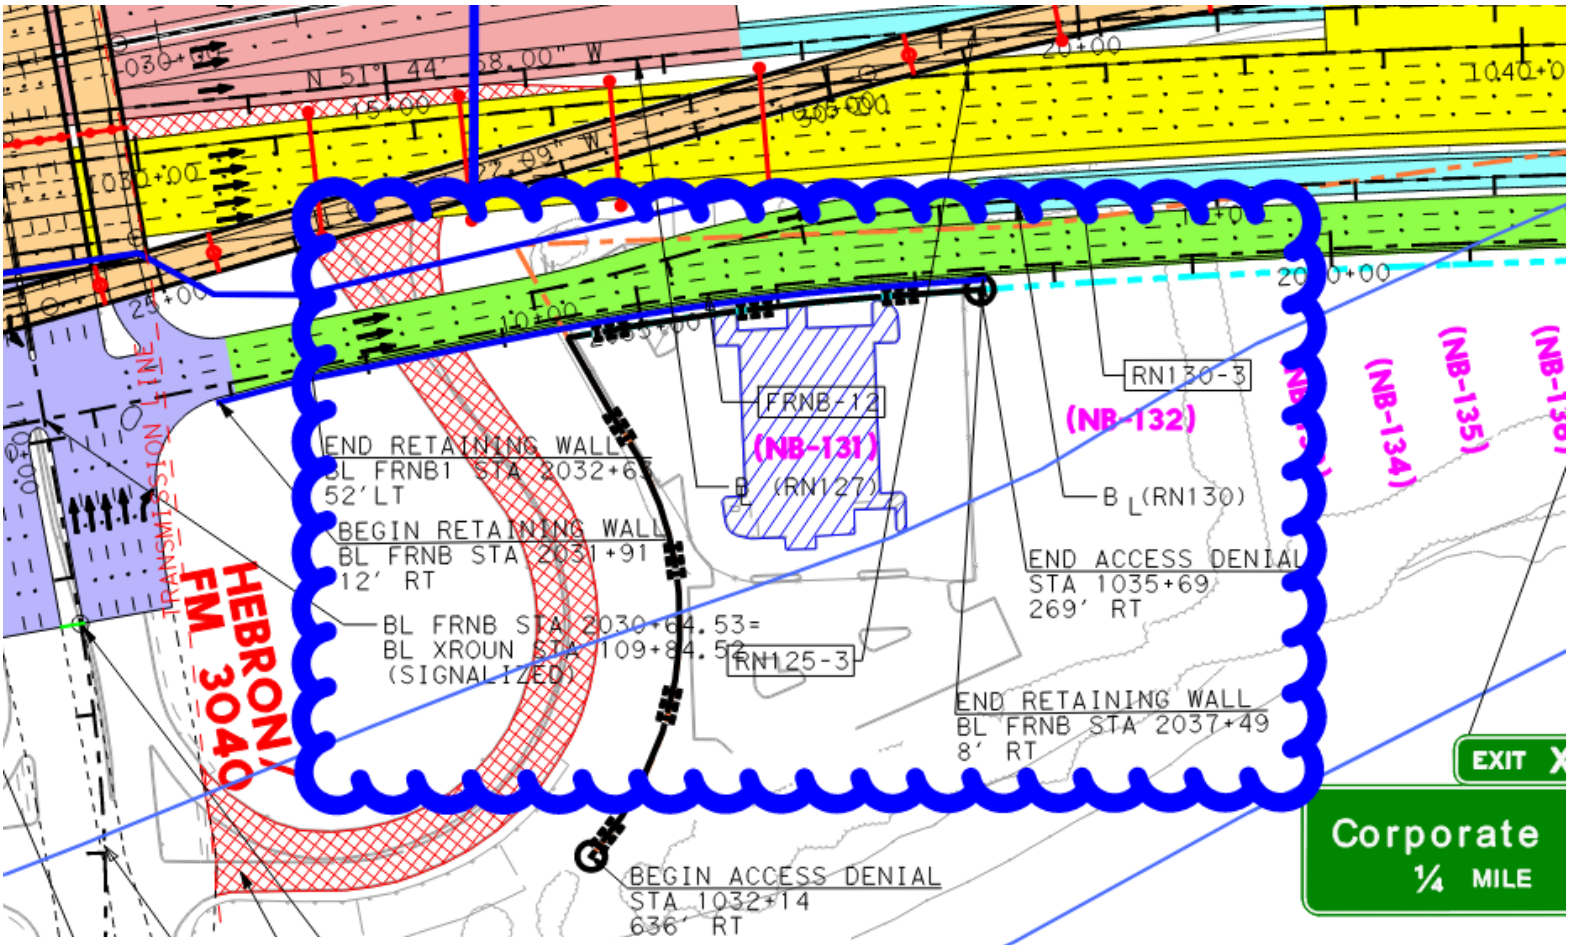

LEGEND:

GENERAL PURPOSE LANES	1
MANAGED LANES	2
FRONTAGE ROADS	3
RAMPS	
LOCAL STREETS	
DIRECT CONNECTORS	
COLLECTOR DISTRIBUTORS	4
BRIDGES	
EXISTING BRIDGES TO REMAIN	5
PAVEMENT TO BE REMOVED (SEE NOTE 7)	
POTENTIAL DISPLACEMENT	
EXISTING CULVERT	6
PROPOSED CULVERT	7
PROPOSED BRIDGE BENT	8
PROPOSED RETAINING WALL	9
PROPOSED NOISE WALL	1
EXISTING TRANSMISSION LINE	1
EXISTING GAS LINE	1
PROPOSED OVERHEAD SIGN BRIDGE (OSB)	1
PROPOSED CANTILEVERED SIGN STRUCTURE (COSS)	
EXISTING ROW	
PROPOSED ROW (PRELIMINARY - SUBJECT TO CHANGE)	1
PROPOSED DRAINAGE EASEMENT (PRELIMINARY - SUBJECT TO CHANGE)	1
PROPOSED CONSTRUCTION EASESMENT (PRELIMINARY - SUBJECT TO CHANGE)	
EXISTING RAILROAD ROW	
CONTROL OF ACCESS	
EXISTING PROPERTY LINE	
100 YR FLOODPLAIN BOUNDARY	
LANE ARROW (TRAFFIC DIRECTION)	
MAJOR DRAINAGE FLOW ARROW	1
(54) PROPERTY PARCEL ID # (SEE TABLE)	
PIH35E-1 HORIZONTAL CURVE LABEL	