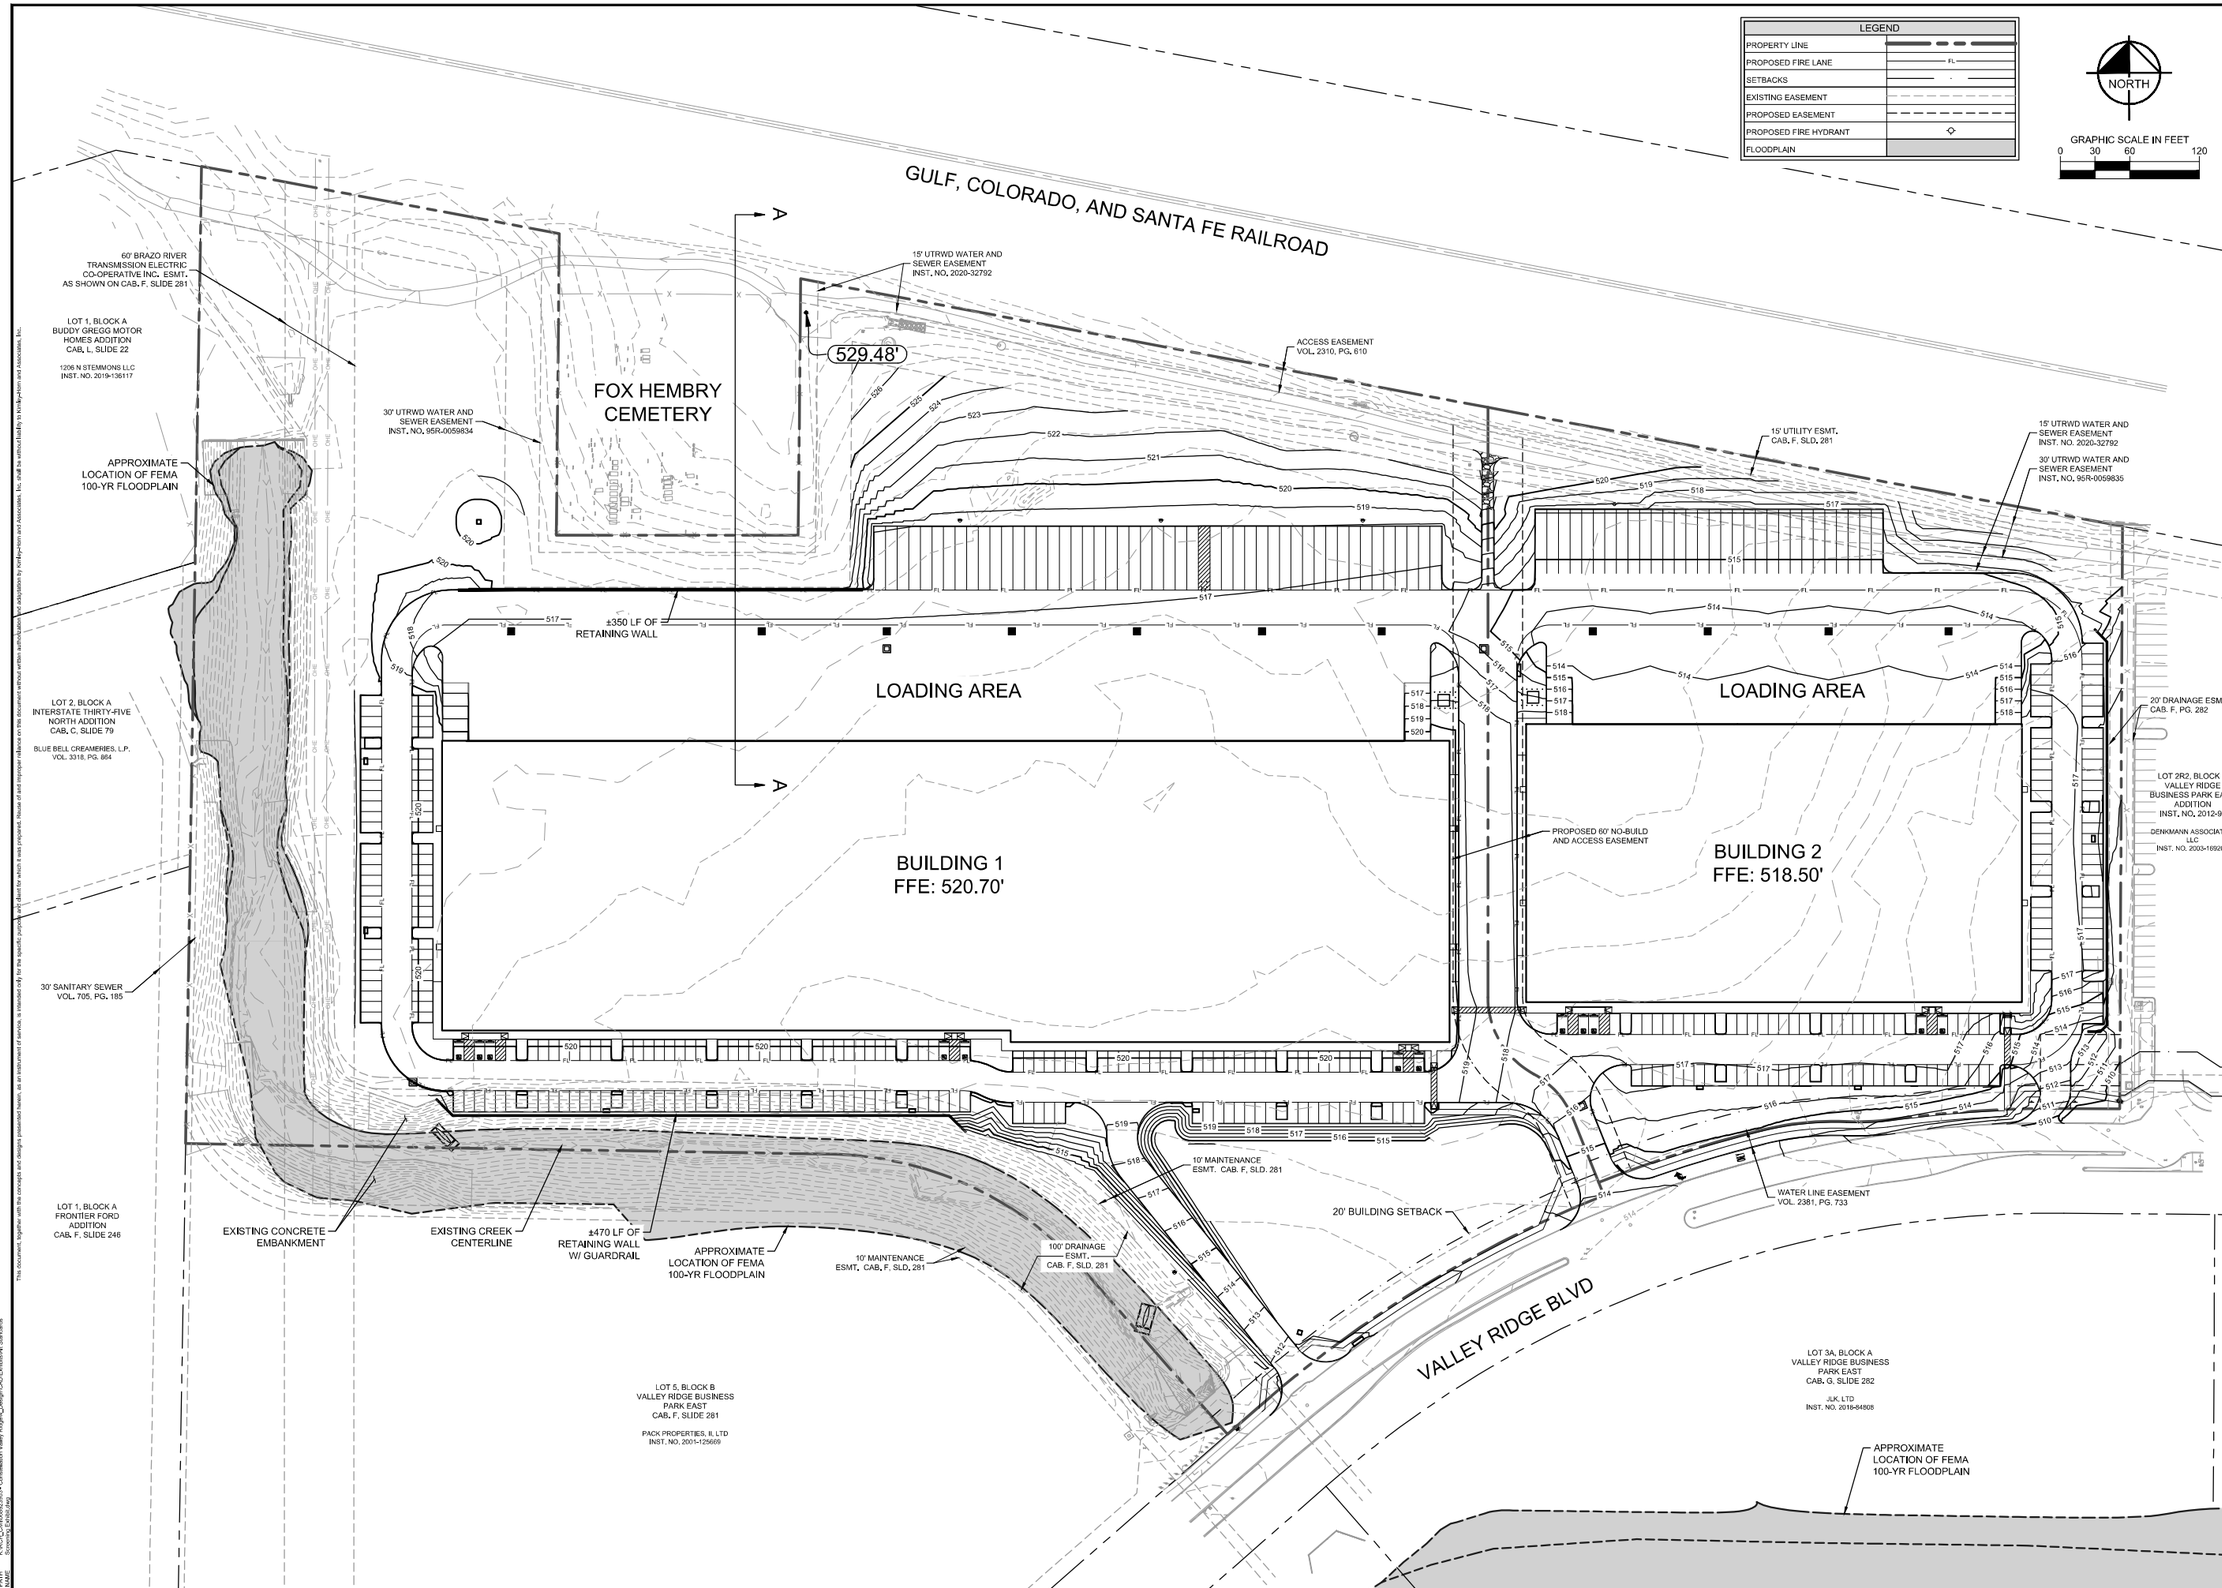

No.	REVISIONS	DATE

Kimley»Horn
2600 N. CENTRAL EXPRESSWAY, SUITE 400
RICHARDSON, TX 75080
PHONE: 972-770-1300
WWW.KIMLEY-HORN.COM TX F-928

© 2025 KIMLEY-HORN AND ASSOCIATES, INC.

KHA PROJECT

DATE	06/19/2025
SCALE	AS SHOWN
DESIGNED BY	PJH
DRAWN BY	IEH
CHECKED BY	PJH

CONSTELLATION VALLEY RIDGE

LEWISVILLE TEXAS

SCREENING EXHIBIT

SHEET NUMBER
EX-1

This document, together with the concepts and designs presented herein, as an instrument of service, is intended only for the specific purpose and client for which it was prepared. Reuse of and improper reliance on this document without written authorization and adaptation by Kimley-Horn and Associates, Inc. shall be without liability to Kimley-Horn and Associates, Inc.

IMAGES:
NONE
XREFS:
xBndy - xTB - xBlk - xSlide - xSim - SVR5 HCL - FD POST - 11/02/24 - aPave
LAST SAVED:
6/19/2025 8:42 AM
LAST PLOTTED:
06/19/2025 8:42 AM
DWG PATH:
K:\RCH_CA\095235003 - Constellation Valley Ridge_Design\CAD\Exhibits\06 Standards
DWG NAME:
Screening Exhibit.dwg

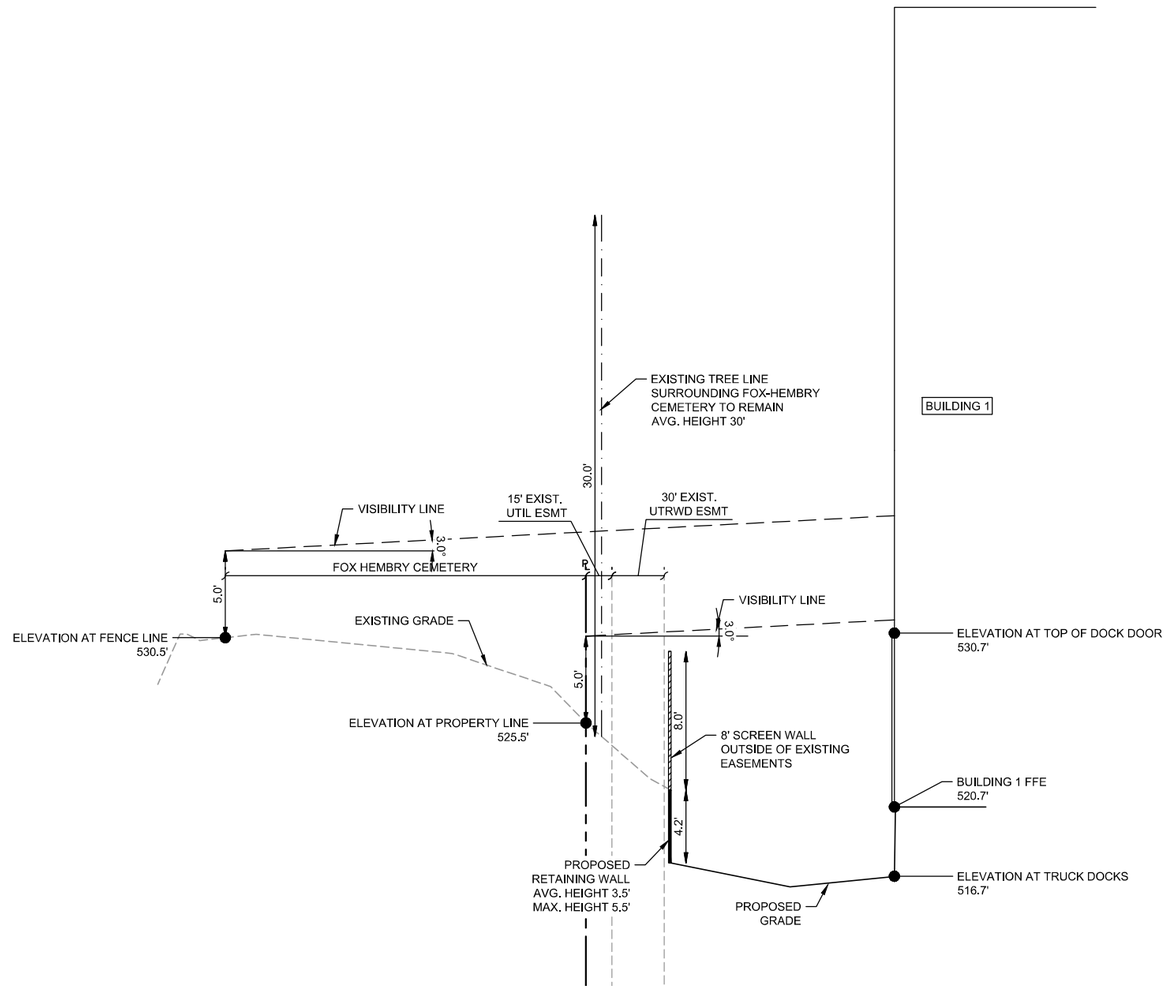

SECTION A-A LOOKING EAST

HORIZONTAL SCALE: 1" = 40'
VERTICAL SCALE: 1" = 4'

No.	REVISIONS	DATE

Kimley»Horn
2600 N. CENTRAL EXPRESSWAY, SUITE 400
RICHARDSON, TX 75080
PHONE: 972-770-1300
WWW.KIMLEY-HORN.COM TX F-928
© 2025 KIMLEY-HORN AND ASSOCIATES, INC.

KHA PROJECT

DATE	06/19/2025
SCALE	AS SHOWN
DESIGNED BY	PJH
DRAWN BY	IEH
CHECKED BY	PJH

CONSTELLATION VALLEY RIDGE

LEWISVILLE TEXAS

SCREENING EXHIBIT

SHEET NUMBER
EX-2

This document, together with the concepts and designs presented herein, as an instrument of service, is intended only for the specific purpose and client for which it was prepared. Reuse of and improper reliance on this document without written authorization and adaptation by Kimley-Horn and Associates, Inc. shall be without liability to Kimley-Horn and Associates, Inc.

IMAGES
ATTACHED
LAST SAVED 6/19/2025 8:42 AM
LAST PLOTTED 6/19/2025 8:42 AM
DWG PATH K:\SPC_Ca\Plan\095293\5 - Constellation Valley Ridge_Design\CAD\Landscape\EX Screenshots
DWG NAME Screening Exhibit.dwg

dfmcy - y=0p - xlfs - xlcfdm - pdm - 50VR HGL - FD-POST - 11/30/2021 - aPrint